FRONT ELEVATION 1/4"

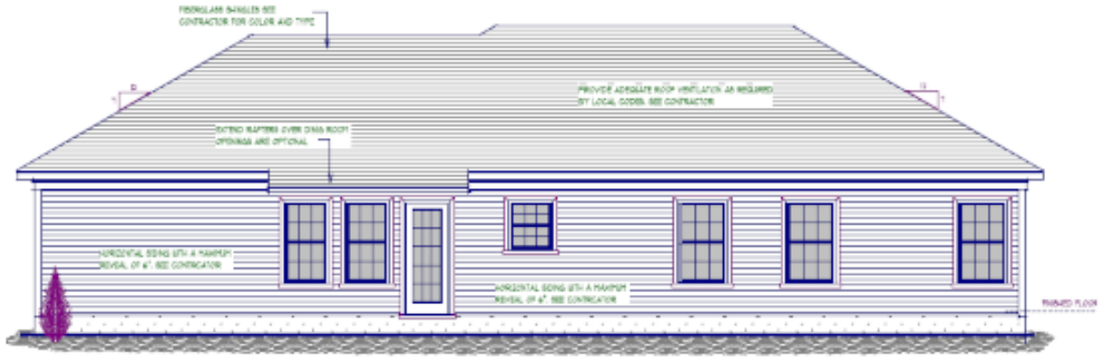

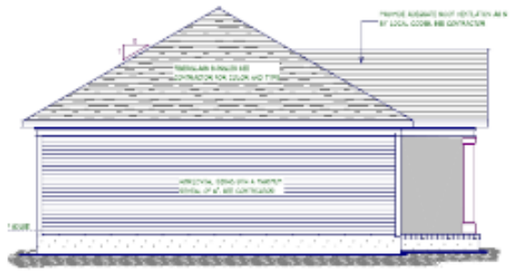
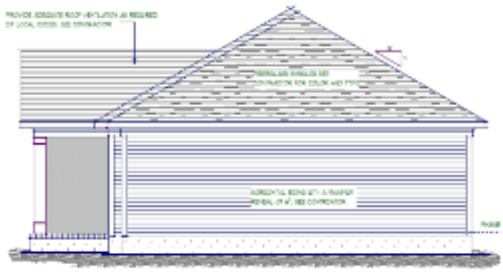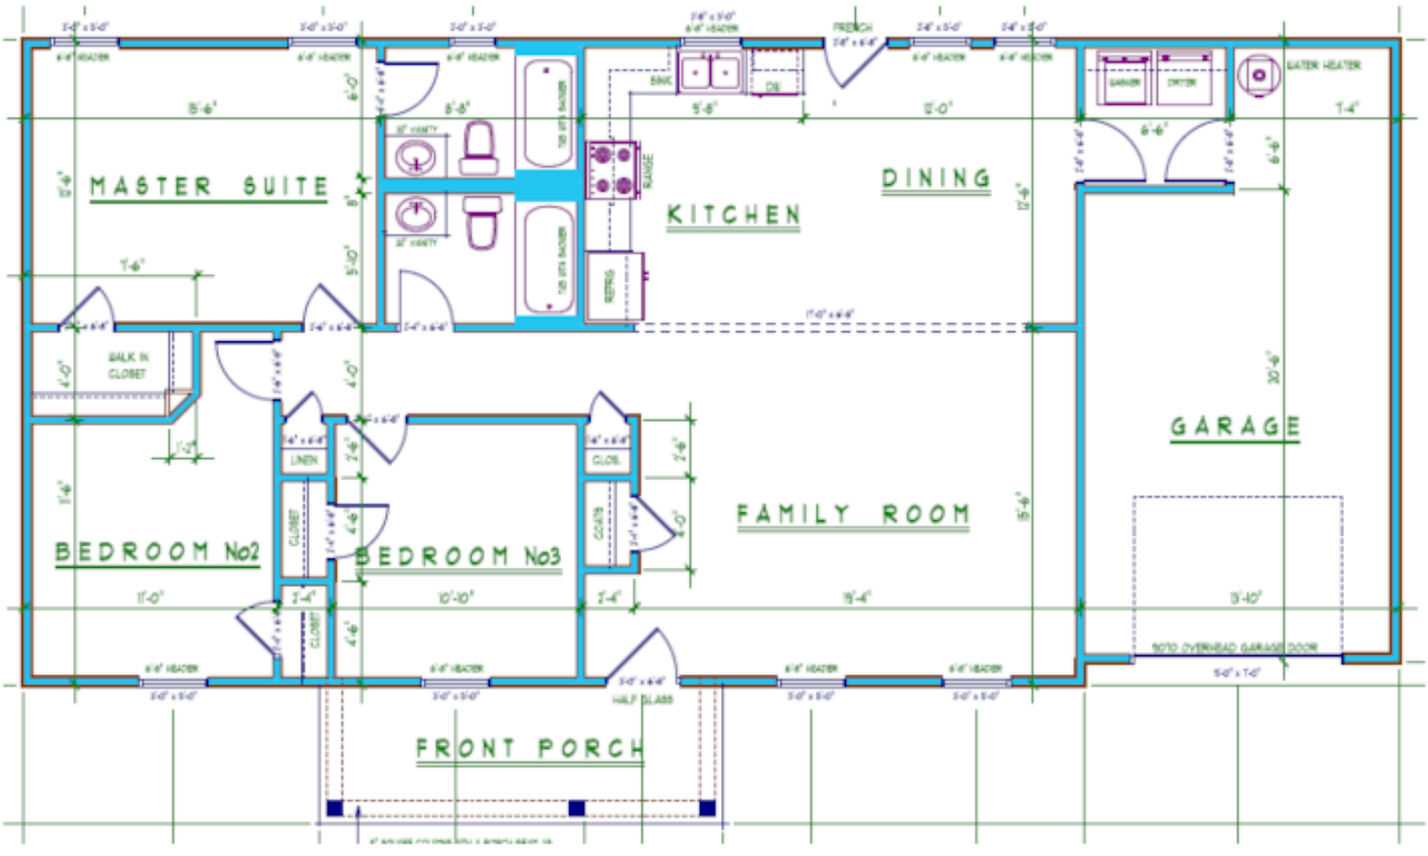
LEFT ELEVATION